


Township N^o XXXV N, Range N^o I W, 2nd Mer.

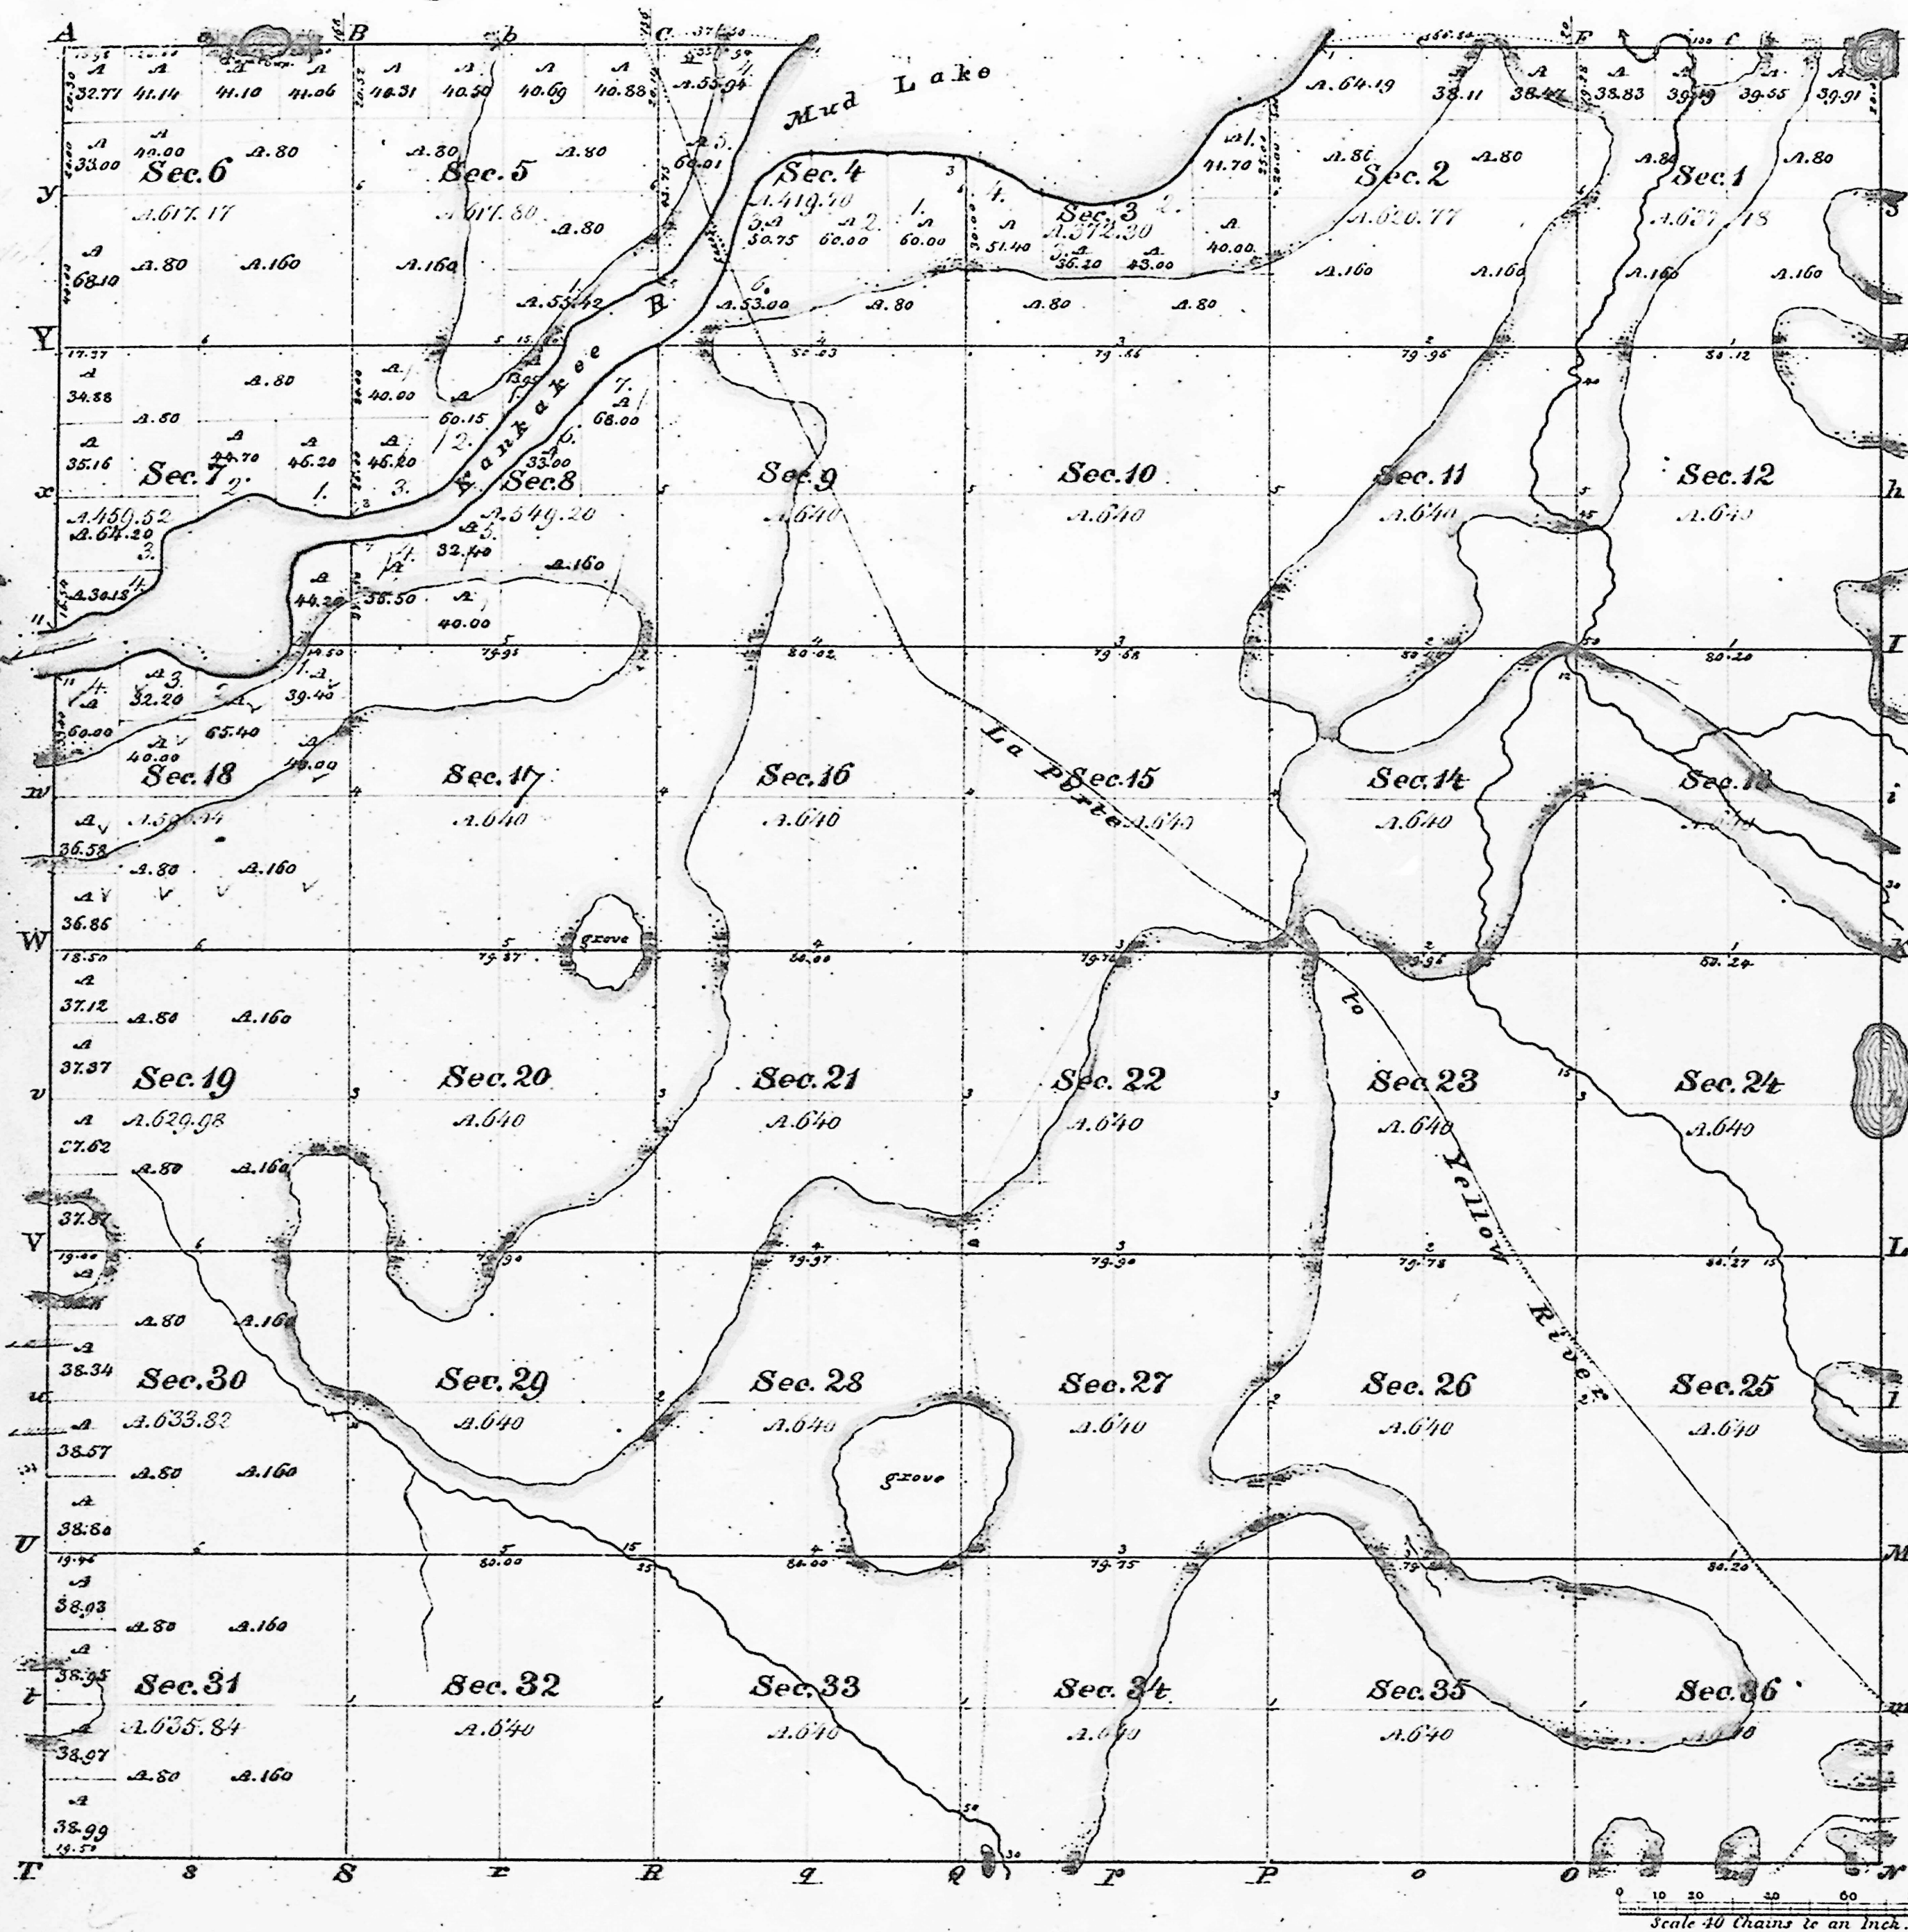

Total number of Acres 36,144.02

Surveys Designated	By Whom Surveyed	Date of Contract	Amount of Surveys	When Surveyed	When p ^d for and ch ^d in the Sur. Gen ^l acc ^t
Subdivision.	William Clark	21 st April 1834	67,39.94	4 th of 1834	1 st of 1835
Township lines.	H. Clark & S. Sibley				
N. W. & South	David Hillis				
East Boundary					

The above Map of Township N^o 35 North, of Range N^o 1 W. of the 2nd Principal Meridian (Indiana) is strictly conformable to the field notes of the survey thereof on file in this Office which have been examined and approved

Surveyor General's Office.
Cincinnati. Nov. 7. 1835.


M. T. Williams Sur. Genl.

Meanders of Kankakee River & Mud Lake			
Posts	Courses	Ch ^d Lk.	Posts
Left Bank			
Below Stream			
1	S 30° W	16.00	
2	S 85° W	4.27	
	S 73° W	16.60	
	S 36° W	11.00	
	S 42° W	9.00	
	S 15° W	21.00	
3	S 67° W	34.73	
	N 75° E	51.50	
	S 20° W	16.00	
	S 16° W	20.00	
	S 35° W	18.00	
	S 79° W	7.77	
	S 82° W	10.00	
	S 34° W	18.00	
	S 37° W	11.00	
	S 80° W	8.00	
	S 43° W	34.00	
7	S 87° W	22.80	
	S 73° W	7.50	
	S 73° W	10.00	
	W 60° E	12.00	
9	S 12° E	11.95	
	S 31° E	7.00	
	S 62° W	8.00	
	N 36° W	14.00	
	N 53° W	7.00	
	S 47° W	4.00	
	S 74° W	20.00	
10	S 19° W	9.60	
Right Bank			
Above Stream			
4	S 20° W	8.00	
	S 30° W	9.00	
	S 20° W	27.00	
	S 35° W	12.50	
5	S 37° W	16.25	
	S 61° W	27.00	
6	S 18° W	3.92	
	S 18° W	3.50	
	S 50° W	16.00	
	S 38° W	28.00	
8	S 73° W	23.72	
	N 75° W	24.00	
	S 18° W	28.50	
	South	12.00	
	S 30° W	6.00	
	S 70° W	15.20	
	West	4.00	
11	S 65° W	7.73	

INDIANA.
N & W 2 P. M.

IND

Township N.° XXXV N., Range N.° I W., 2nd Mer.

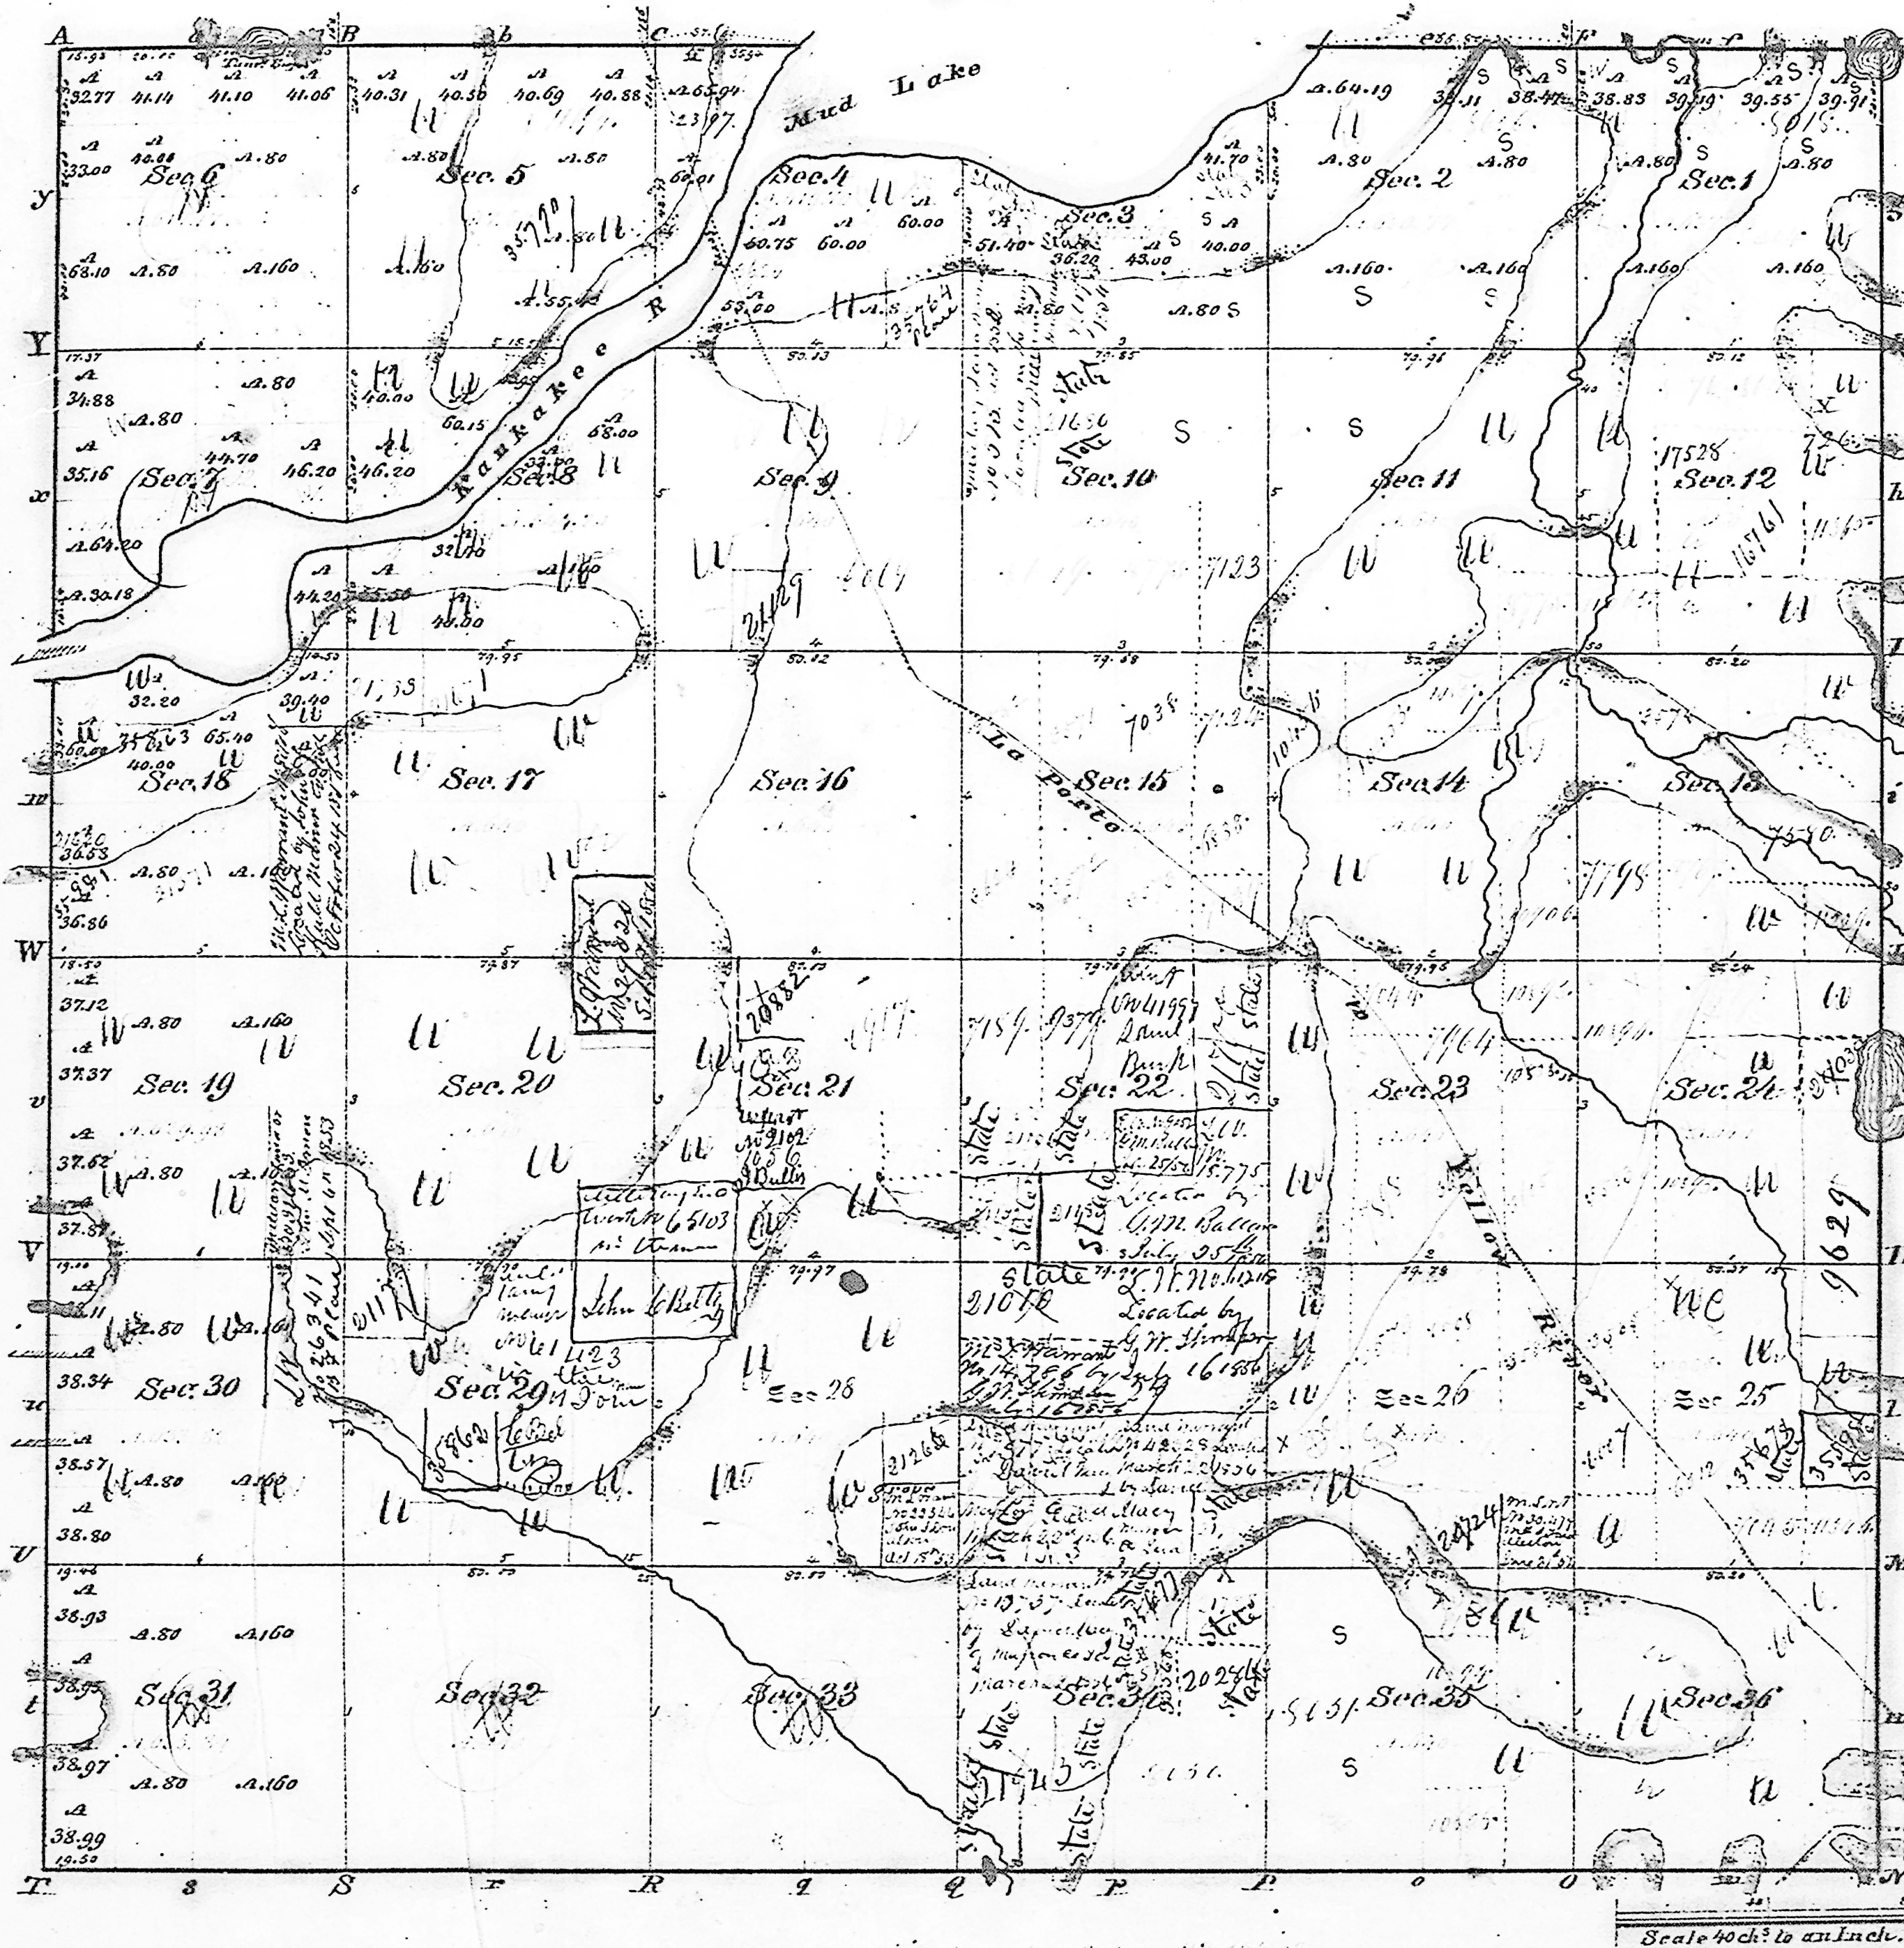

Surveyed in 1834 by William Clark D. S.

A copy from the original plat on file in this office.
Sur. Gen's Office, Wash. D. C. Nov. 10, 1835.

M. T. Williams
Sur. Gen.